# *One Heater Installation

## For chemical feeder with check valve and loop

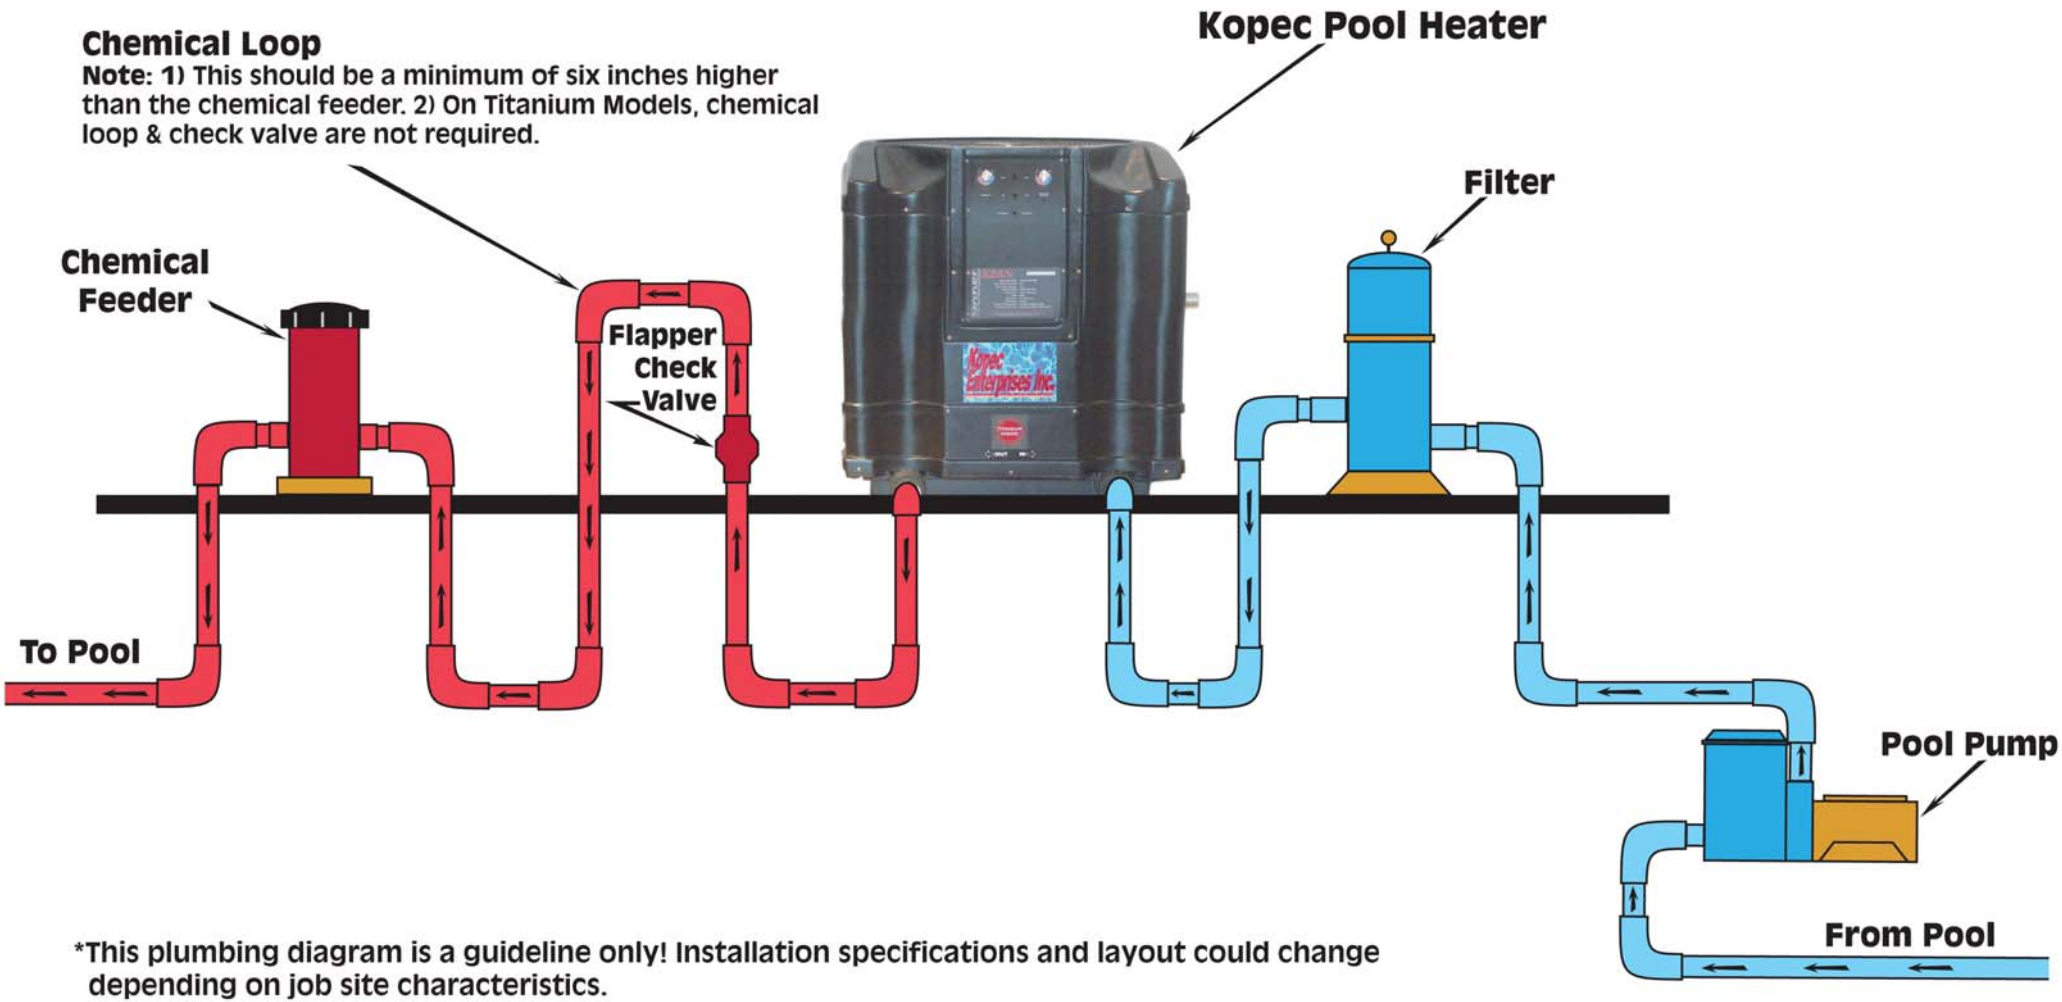


*This plumbing diagram is a guideline only! Installation specifications and layout could change depending on job site characteristics.